




LAKE CAMELOT PARK


MASTER PLAN

PLYMOUTH, MN
SEPTEMBER 19, 2024

OVERALL SITE EXISTING CONDITIONS

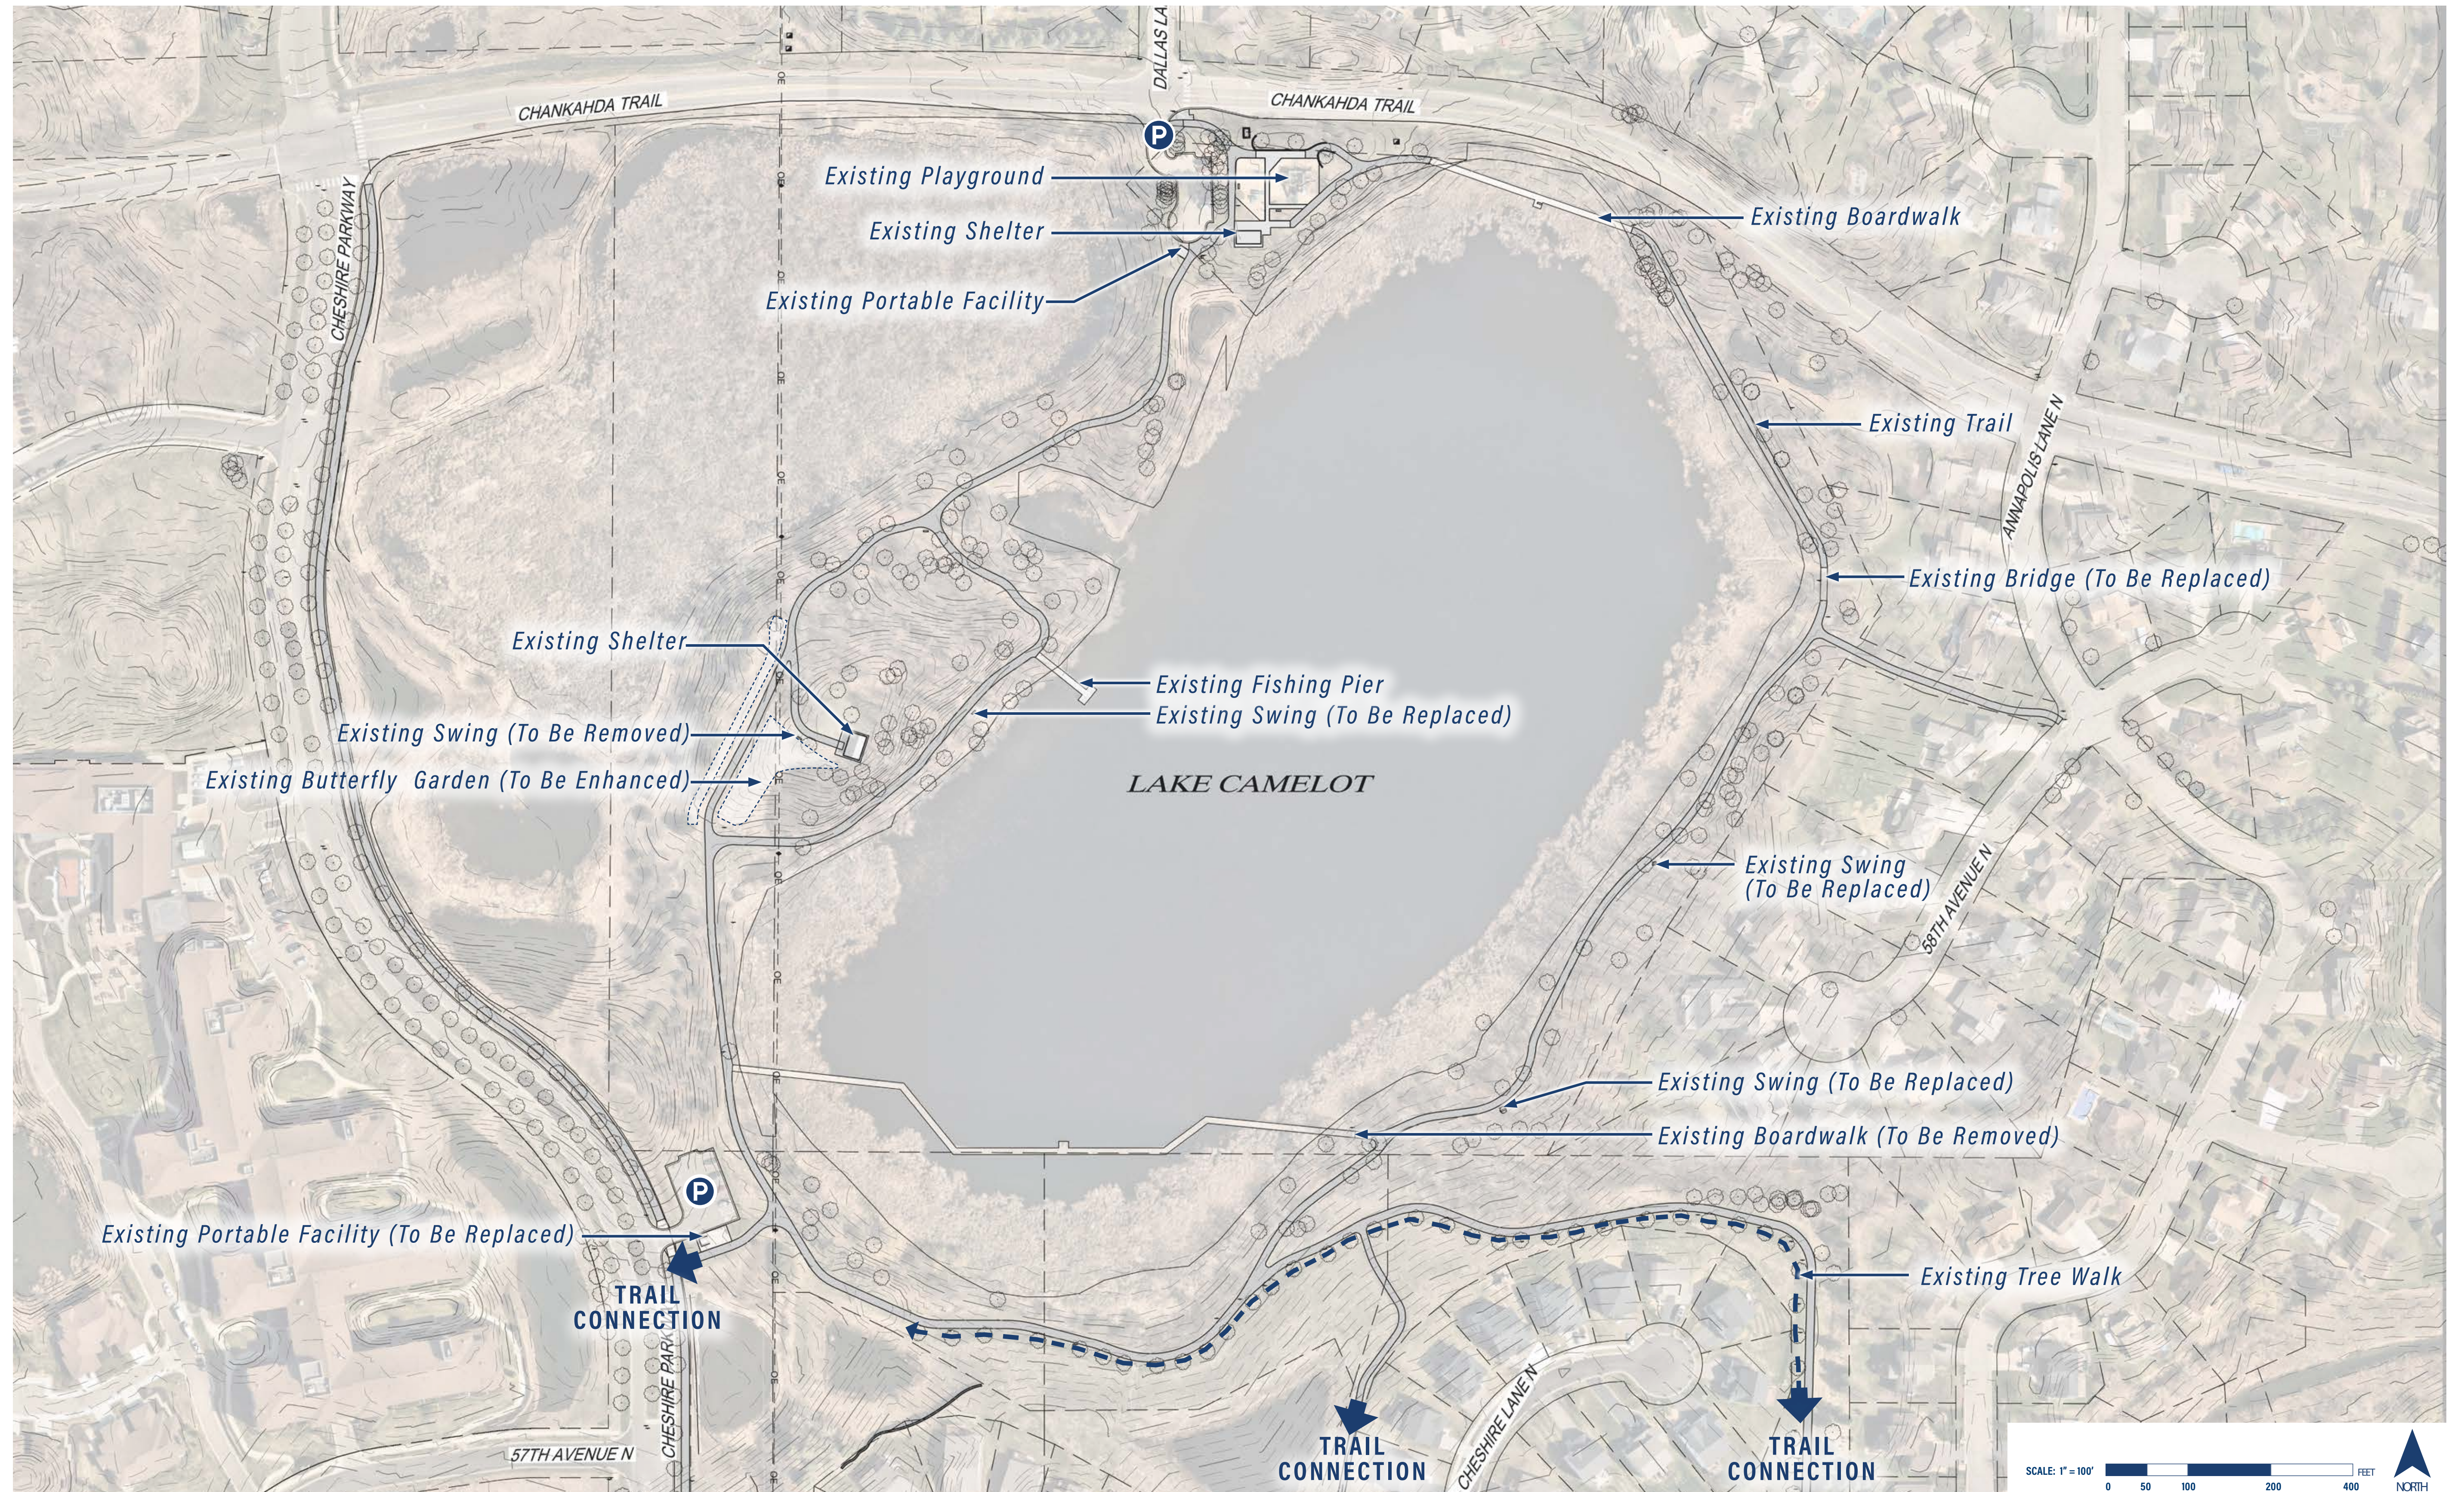

OVERALL SITE CONCEPT

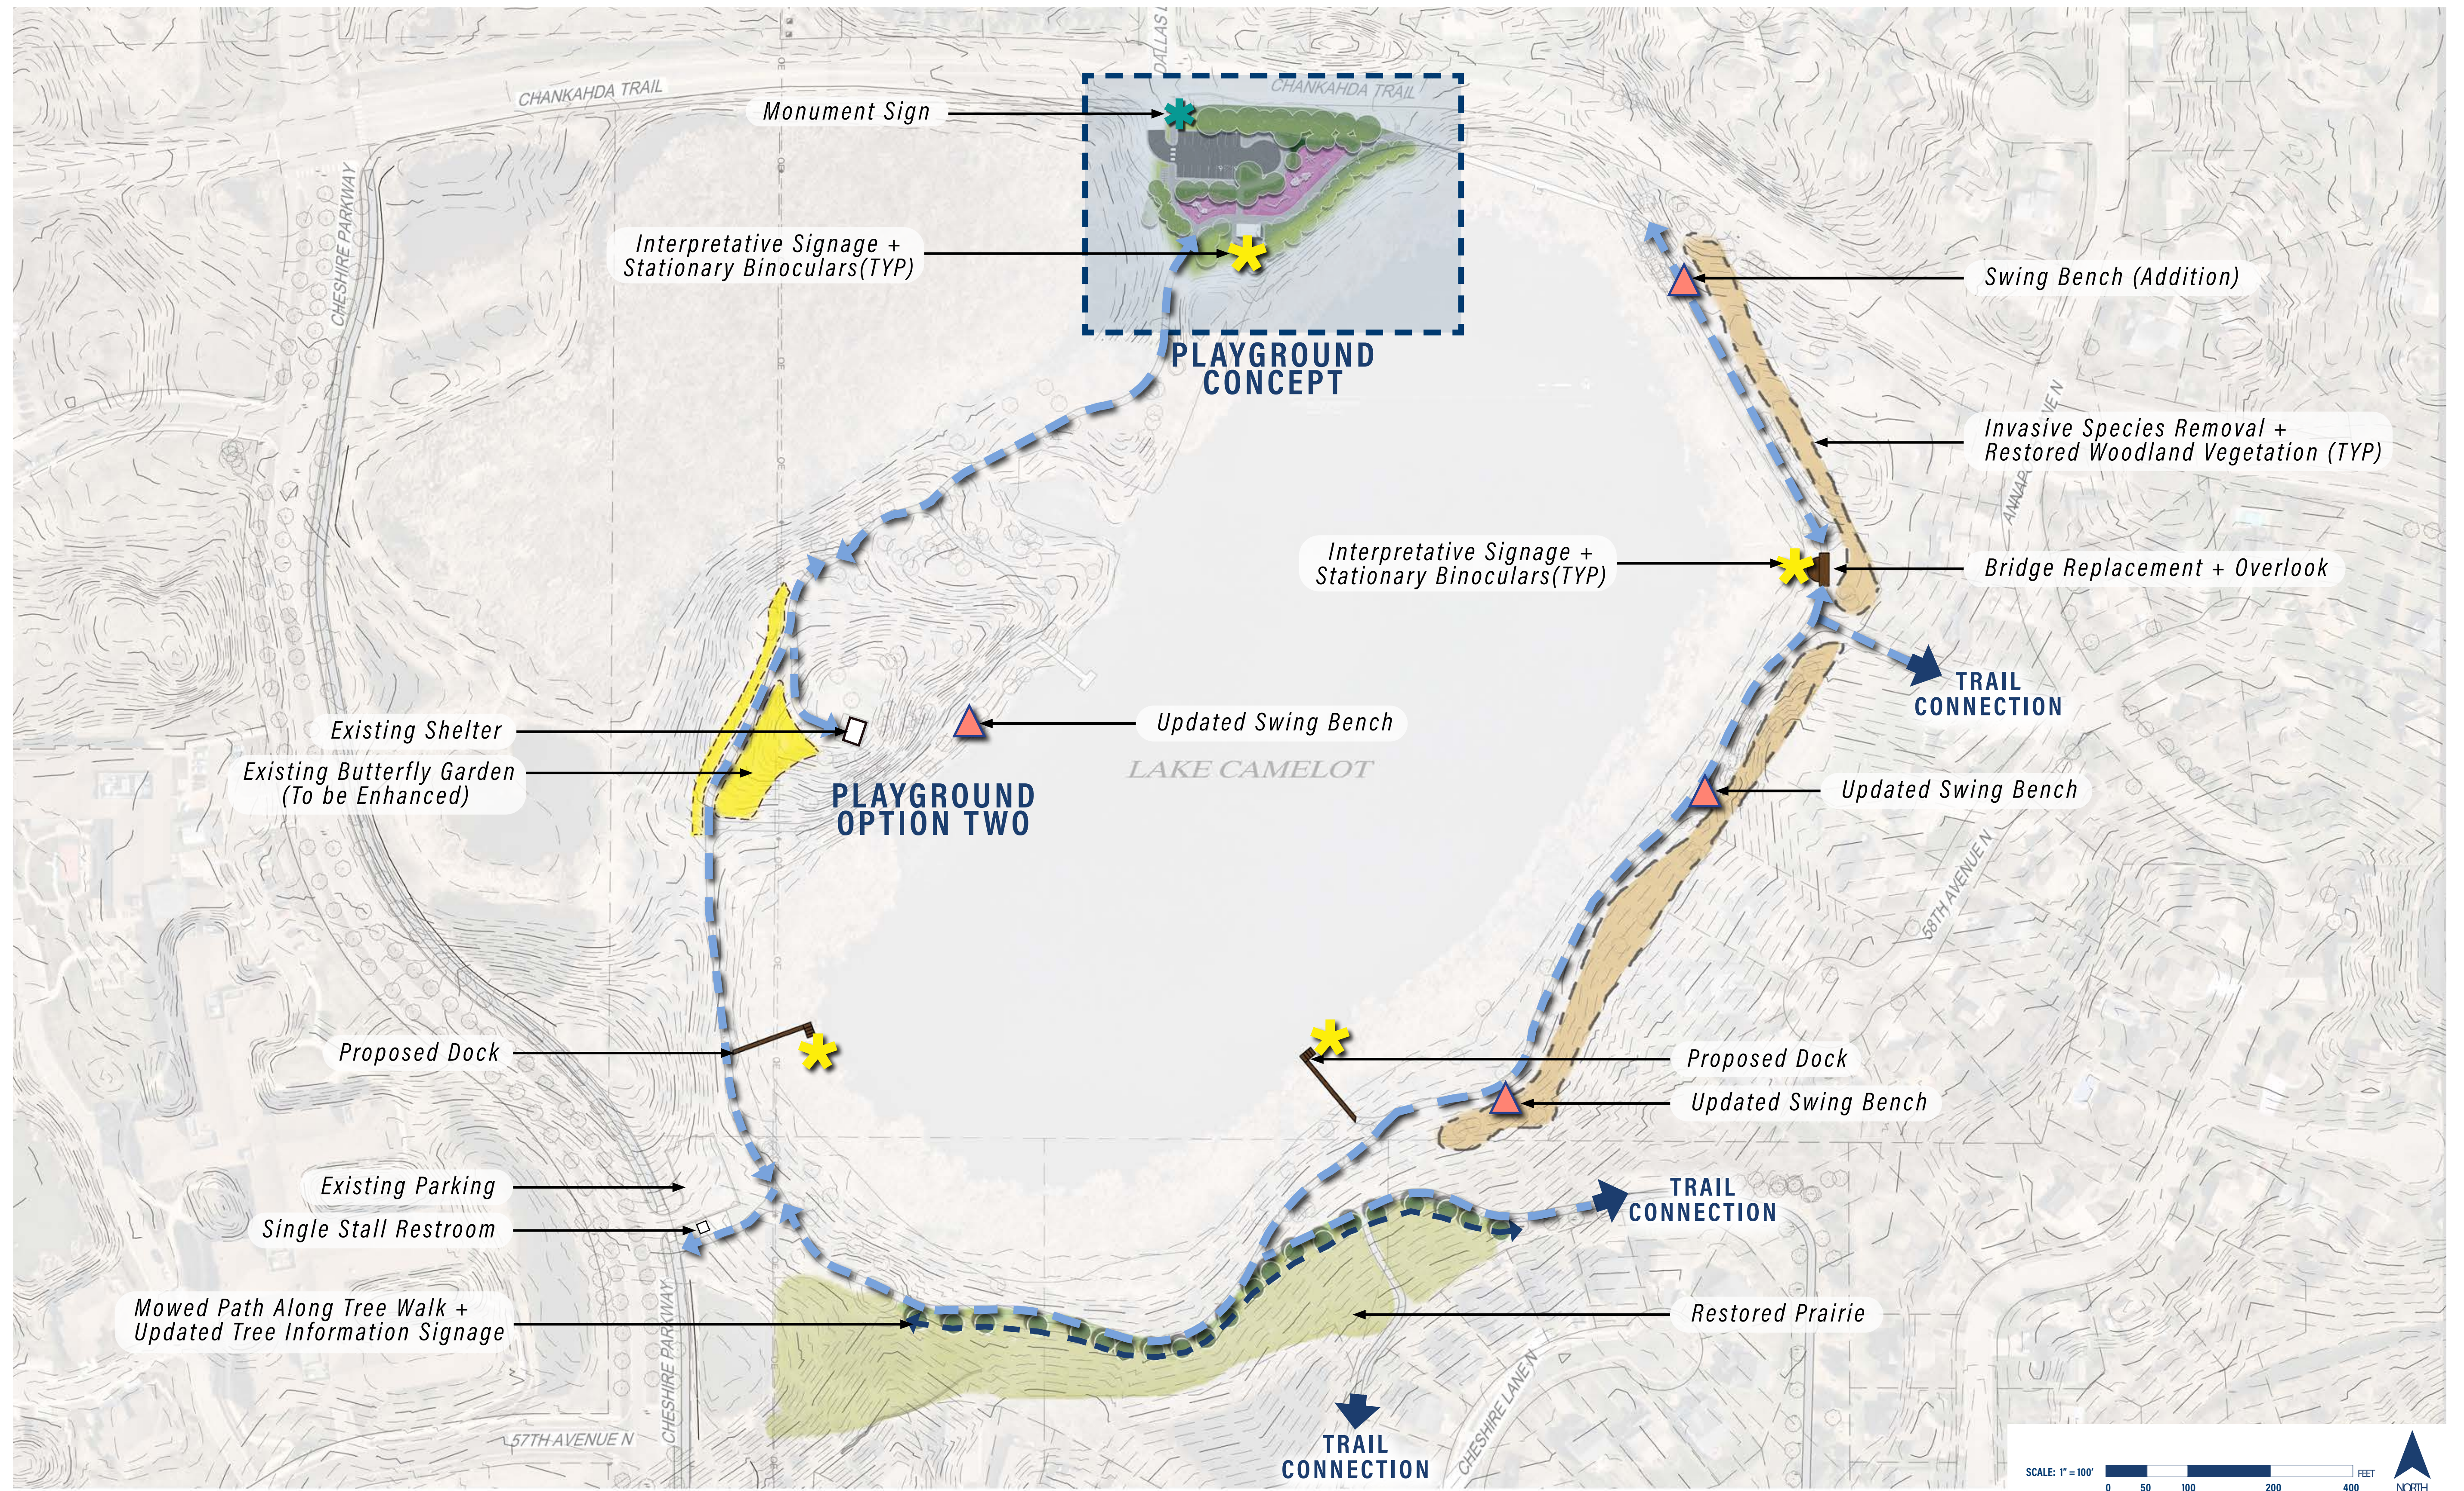


SITE ELEMENTS

BRIDGE REPLACEMENT



SWING REPLACEMENT

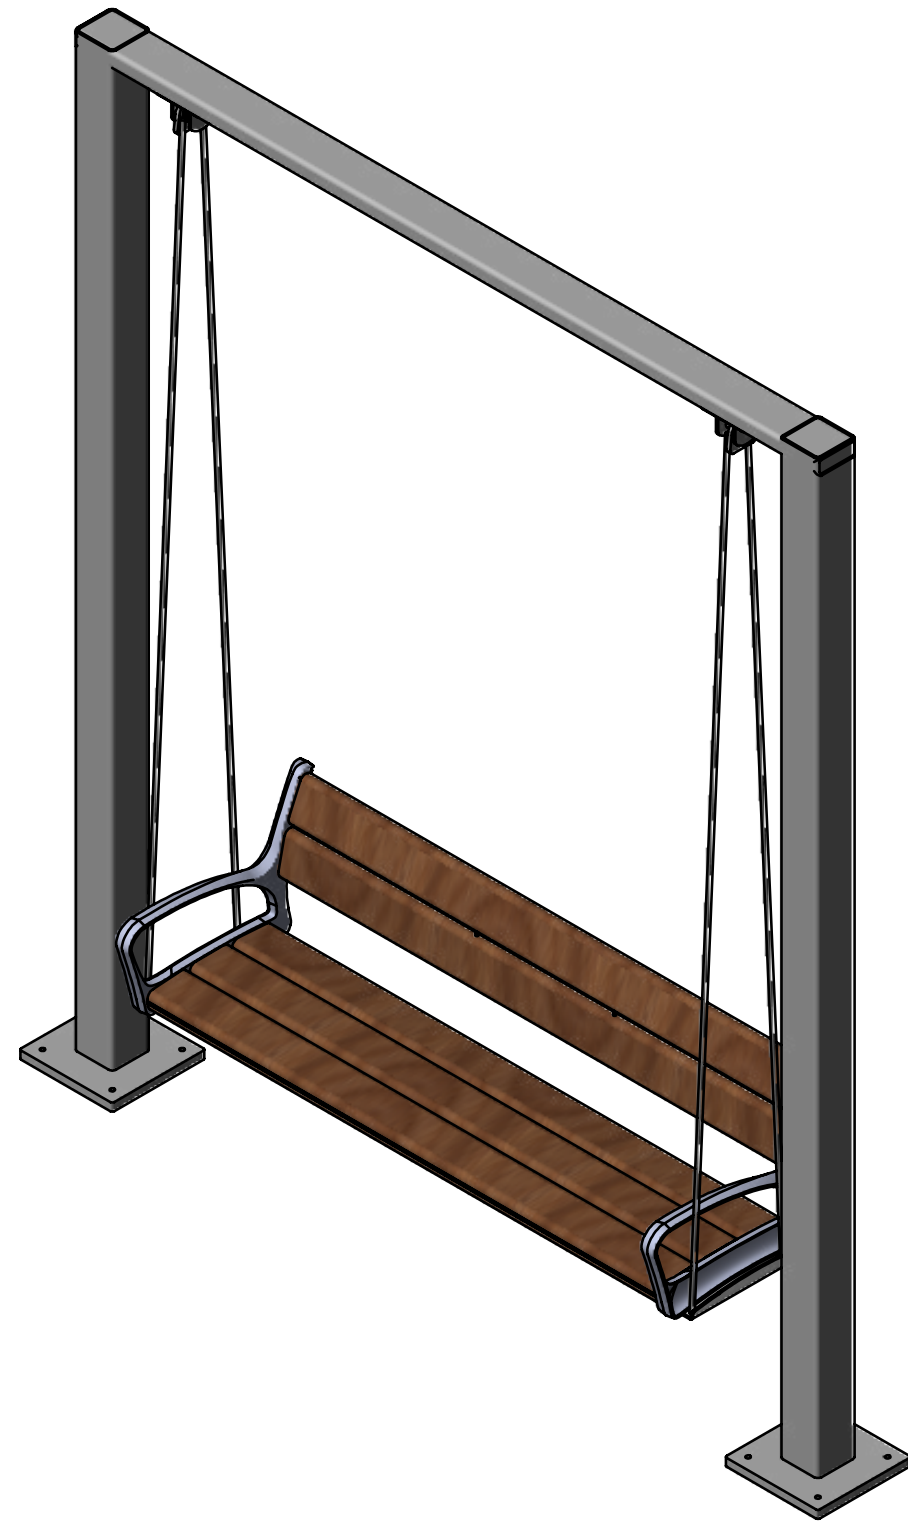

POND DOCK



SINGLE STALL RESTROOM




POND OVERLOOK



SIGNAGE


MONUMENT SIGN

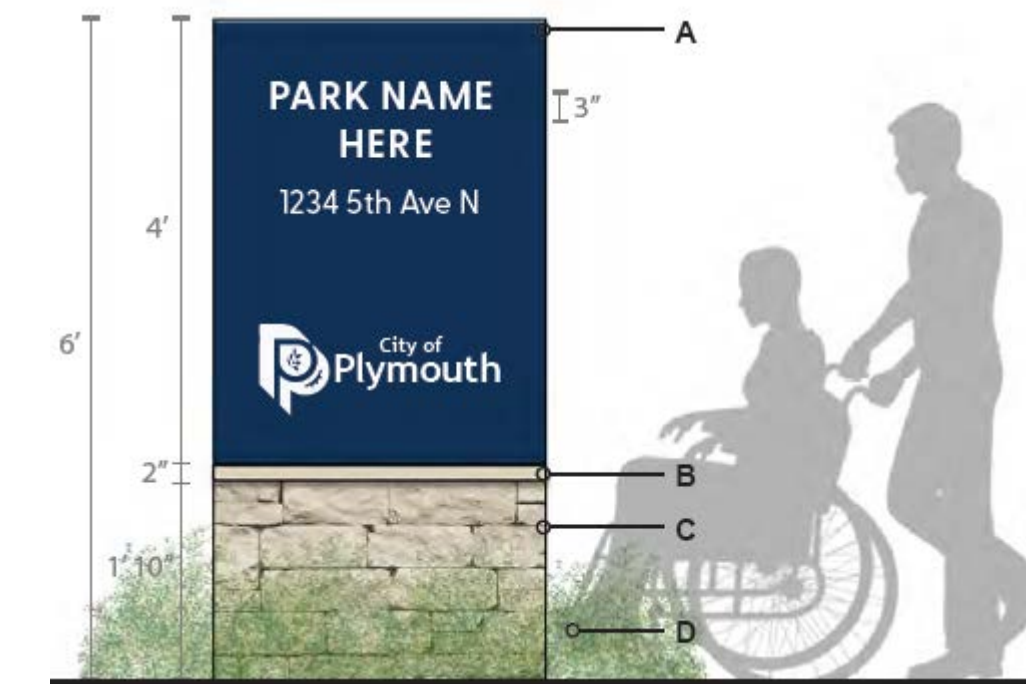

INTERPRETIVE SIGNAGE



PARK RULES TYPE 1

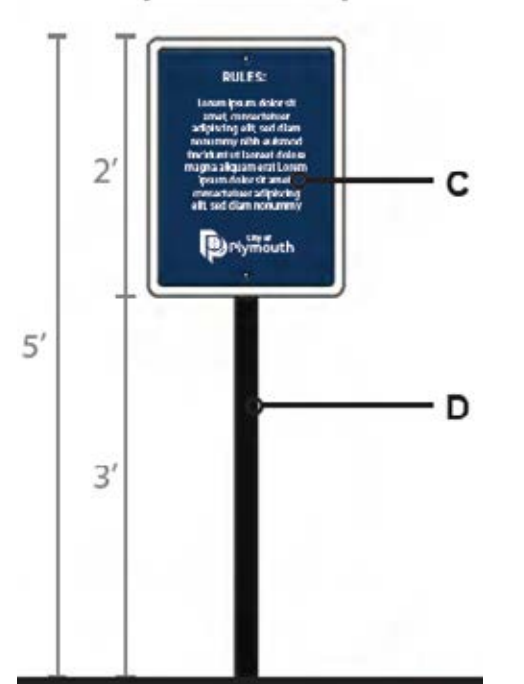

PARK RULES TYPE 2



PREFERRED CONCEPT PLAYGROUND



LEGEND

- 1 PARKING (15 STALLS)
- 2 VEHICULAR DROP-OFF (42' DIAMETER)
- 3 BIKE PARKING (6 CAPACITY)
- 4 10' PROPOSED CONCRETE WALK
- 5 9' PROPOSED CONCRETE WALK
- 6 1,800 SF PLAY AREA (AGE 2-5)
- 7 4,600 SF PLAY AREA (AGE 5-12)
- 8 EXISTING SHELTER (TO REMAIN)
- 9 EXISTING PORTABLE FACILITY (TO BE REFURBISHED)
- 10 OVERLOOK
- 11 LIMESTONE RETAINING WALL
- 12 BACKLESS SEAT BENCH (7)
- 13 PROPOSED TREES
- 14 EXISTING TREES
- 15 EXISTING STORMWATER BASIN

- TURF
- VEGETATIVE BUFFER
- NATIVE RESTORATION
- POURED-IN-PLACE SURFACING

SIGNAGE

- ✱ PARK RULES SIGNAGE
- ✱ INTERPRETIVE SIGNAGE + STATIONARY BINOCULARS
- ✱ MONUMENT SIGN

SCALE: 1" = 20'

0 10 20 40 60 FEET

NORTH

PERSPECTIVE EAST VIEWING DOCK



PERSPECTIVE WEST VIEWING DOCK



PERSPECTIVE PLAYGROUND OVERLOOK



PLAYSCAPE



FURNISHINGS



OVERLOOK SPACE

OVERLOOK



LIMESTONE RETAINING WALL



TRAILS & PATHWAYS

CONCRETE WALK



NATIVE PRAIRIE TRAIL



PLAYGROUND



EMBANKMENT PLAY



PLAY ELEMENTS

