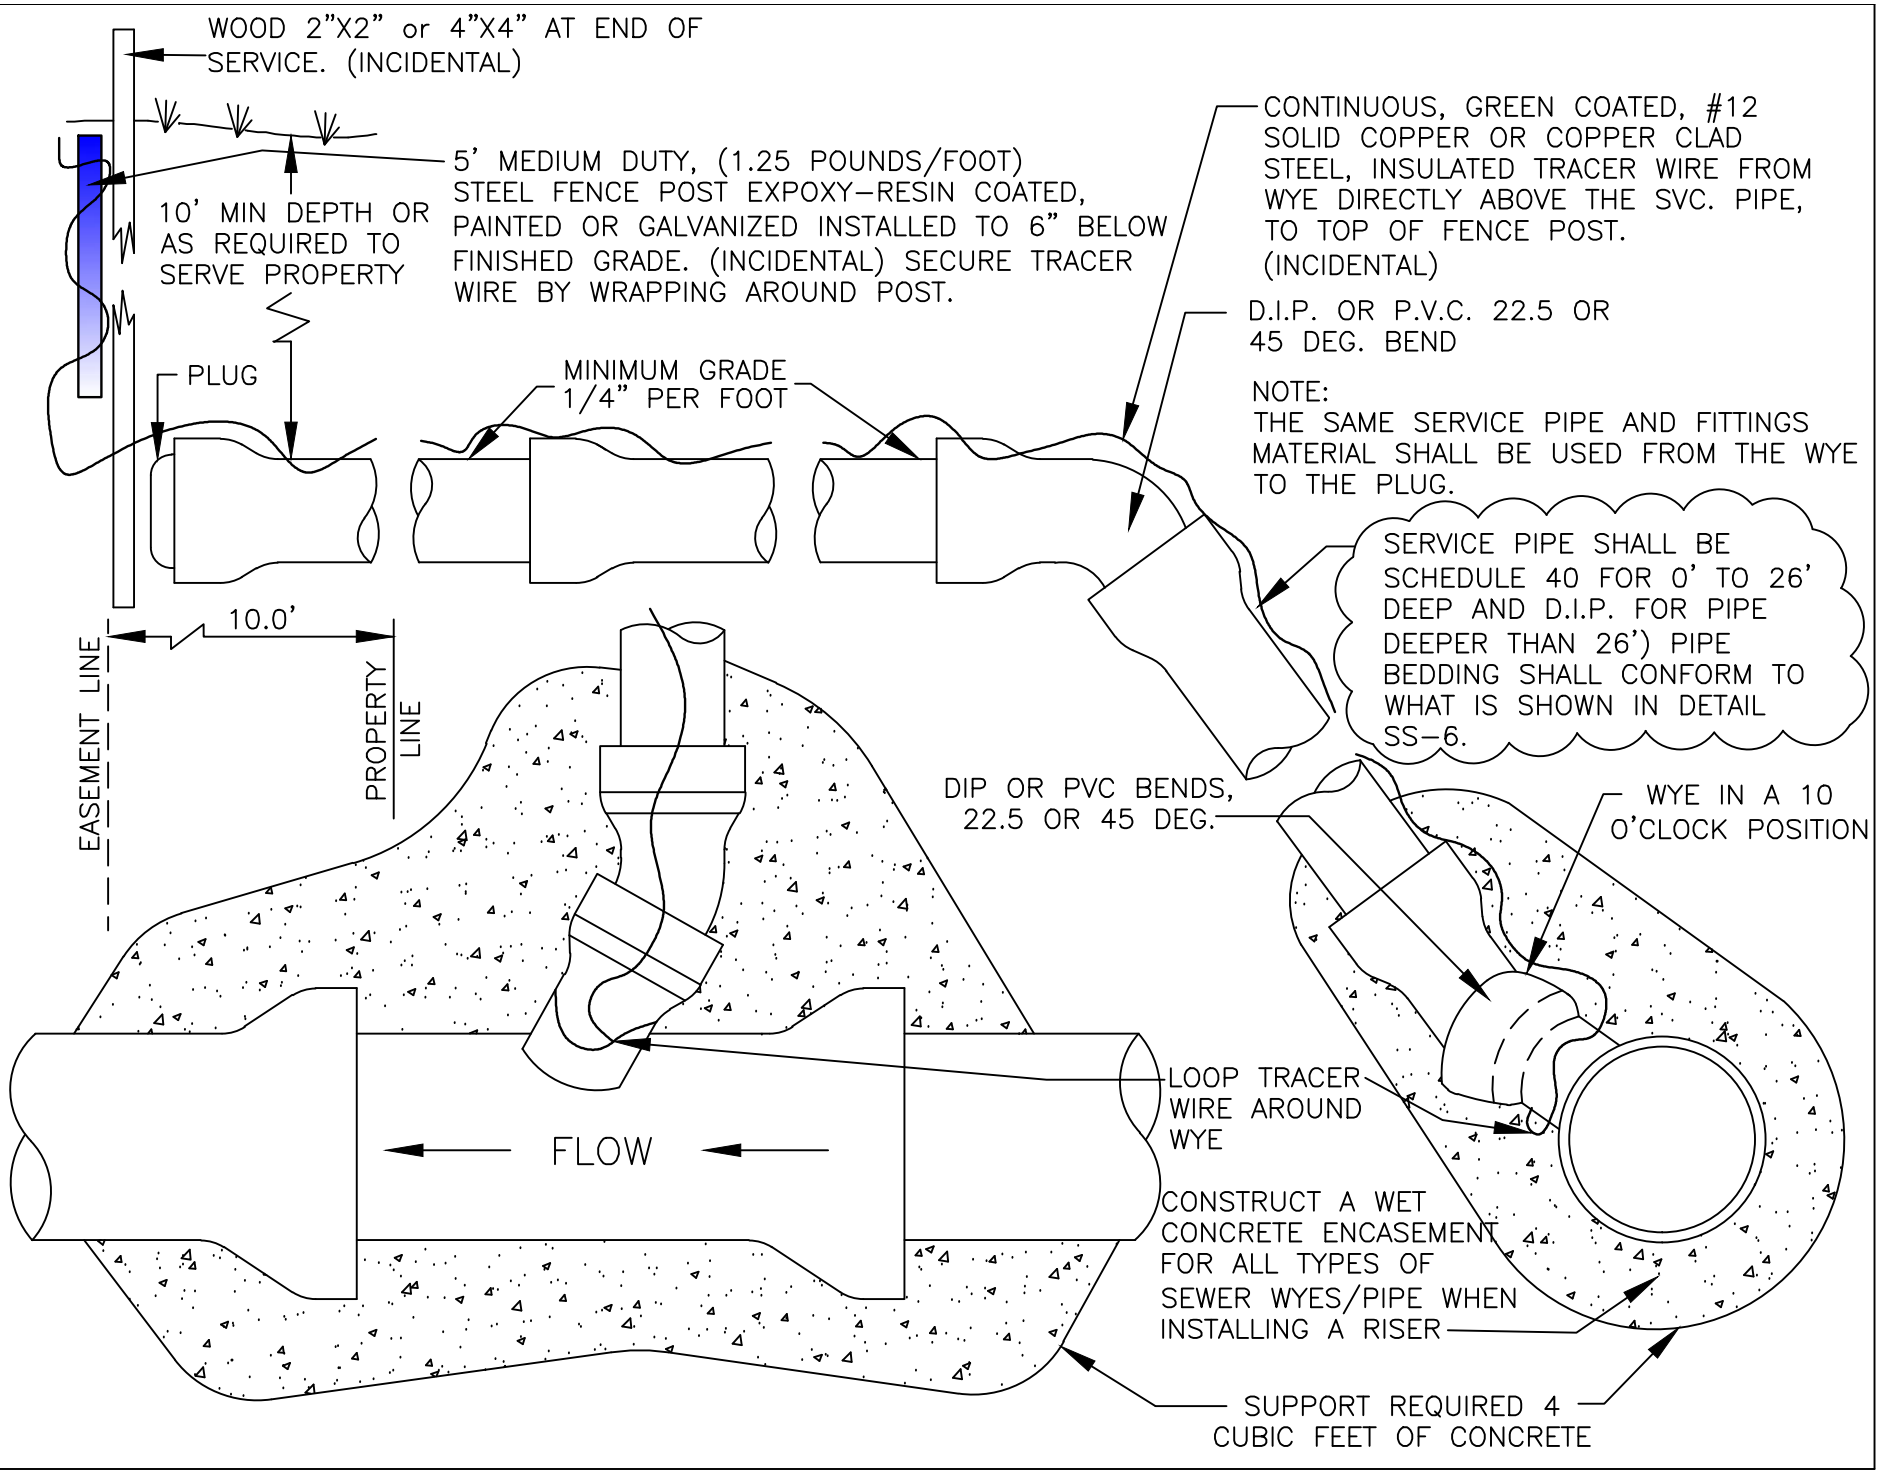

STANDARD DETAILS
RISER-SERVICE CONNECTION
CITY OF PLYMOUTH

PUBLISHED 3-25
CITY PL. NO. SS-2
REVISED 1-24